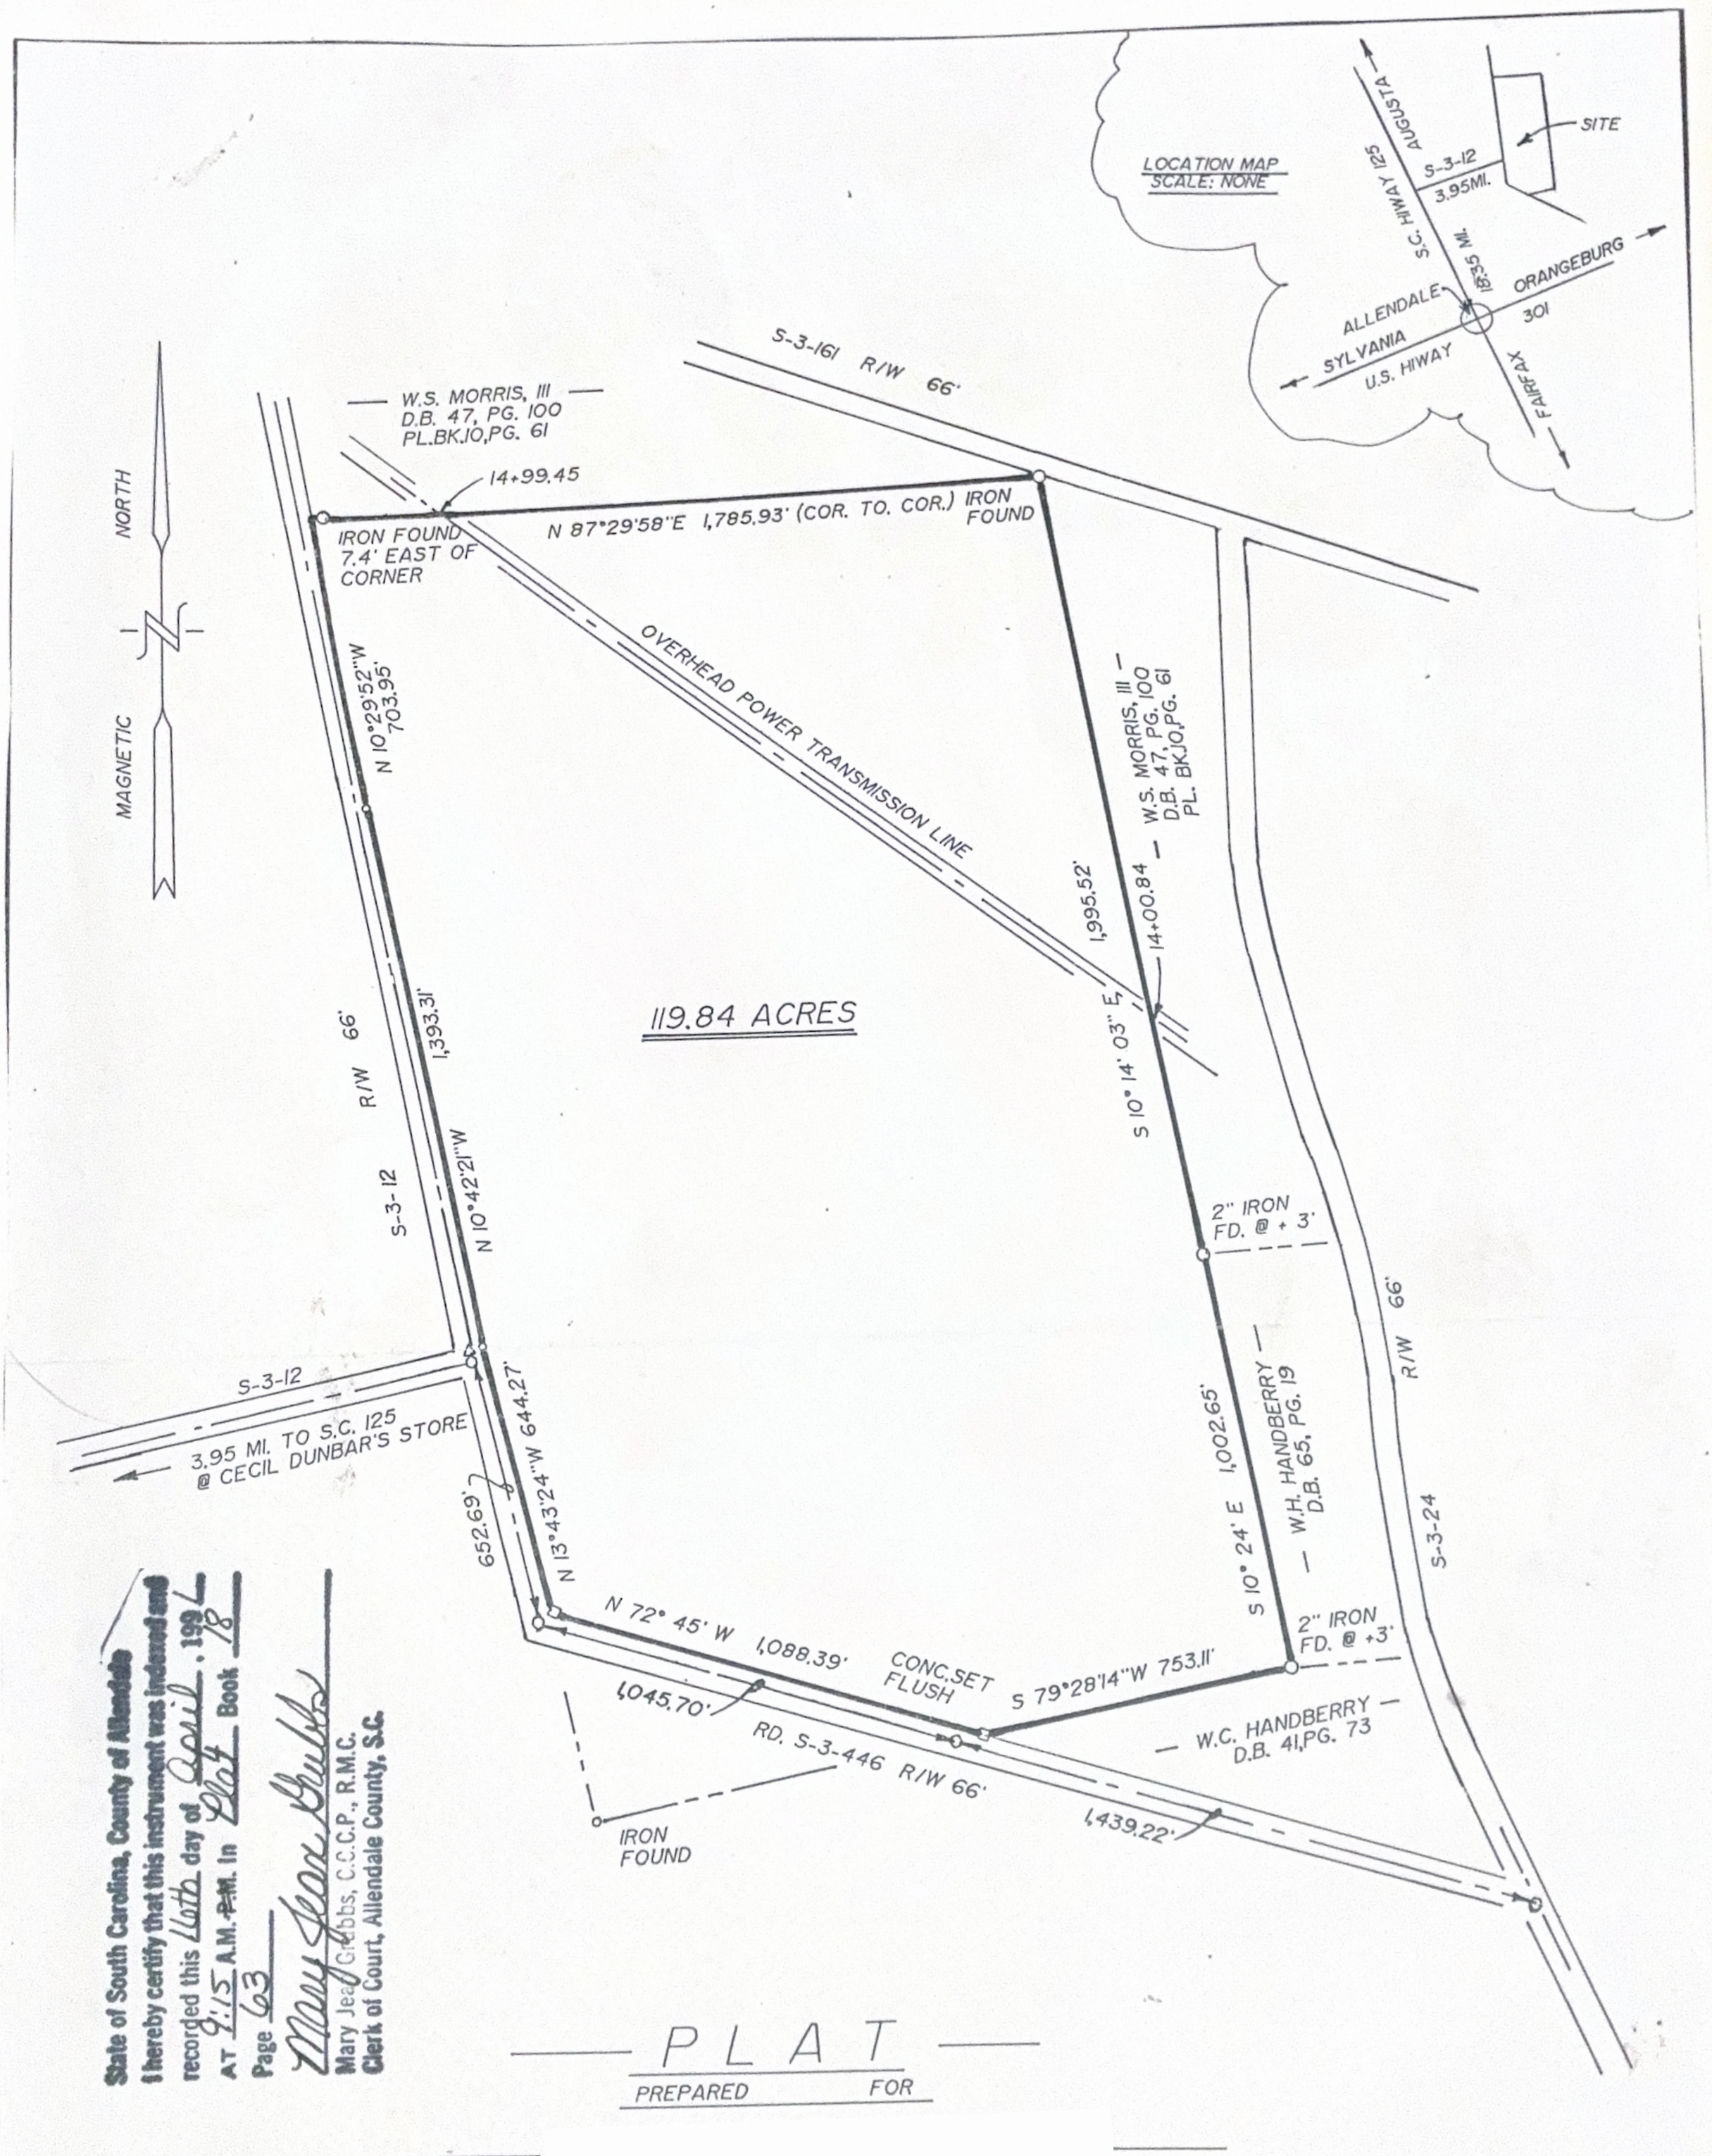

State of South Carolina, County of Allendale
I hereby certify that this instrument was indexed and recorded this 16th day of April, 1991 AT 9:15 A.M. P.M. In Plat Book 18 Page 63
Mary Jean Gibbs
Mary Jean Gibbs, C.C.C.P., R.M.C.
Clerk of Court, Allendale County, S.C.

PLAT

PREPARED FOR

OF A TRACT OF LAND LOCATED IN THE MILLETT TOWNSHIP APPROXIMATELY 5 MILES EAST OF S.C. HIWAY # 125 AT CECIL DUNBAR'S STORE. THIS TRACT IS BEING CONVEYED BY LOUISE G. ROUNDTREE AND IS THE SAME TRACT AS RECORDED IN DEED BOOK 84, PAGE 268, PROBATE CASE # 88-ES-03-00037.

ALLENDALE COUNTY SOUTH CAROLINA

SURVEYED BY: JOHN B. MCPHERSON, REG. LAND SURVEYOR, LICENSE # 3721
FAIRFAX, S.C. 29827 PH. (803) 632-2275

SCALE: 1" = 400'

0 400 800

DATE: FEB. 23, 1991

John B. McPherson

TAX MAP 010-00-00-007
F.B. 91021 3-12
PRECISION RATIO OF SURVEY = 1/46,000
AREA COMPUTED BY D.M.D. METHOD.

John B. McPherson